



**THE PORT AUTHORITY  
OF NEW YORK AND NEW JERSEY**

CONFORMED DRAWING  
02/03/98  
SIGNED AND SEALED  
COPY IS KEPT ON FILE

ORIGINAL SIGNED & SEALED BY  
N.Y. P.E. (OR R.A.)

**Joseph R. Loring  
& Associates, Inc.**  
consulting engineers  
One Pennsylvania Plaza  
New York, New York 10003-0045  
Tel: (212) 967-7600, Fax: (212) 967-7882

THE OFFICE OF  
**DAVID  
ELIOT  
LEBOWITZ**  
P.C.  
ARCHITECTS - PLANNERS  
100 EAST 42ND STREET, 10TH FLOOR  
NEW YORK, N.Y. 10017-0001  
TEL: (212) 697-8000 FAX: (212) 697-8001

**LESLIE E. ROBERTSON  
ASSOCIATES, R.L.L.P.**  
CONSULTING STRUCTURAL ENGINEERS  
30 EAST 42ND STREET  
NEW YORK, N.Y. 10017-0001  
TEL: (212) 697-8000 FAX: (212) 697-8001

No.	Date	Revision	Approved


Engineering Department  
Design Divisions

**The  
World  
Trade  
Center**


STANDBY POWER  
5 WORLD TRADE CENTER  
  
ARCHITECTURAL  
  
2 WTC PRIMARY  
FEEDERS, RISERS, PLANS  
RACEWAYS & DETAILS

This drawing subject to conditions in contract  
and specifications. Changes, design and methods  
herein are reserved to Port Authority and  
may not be used without its written consent.


CB W/O  
Designed by Drawn by JRL Job No.  
  
Date 11/17/97 Scale AS SHOWN  
Contract Number Drawing Number  
**WTC-946.071 A6-01**

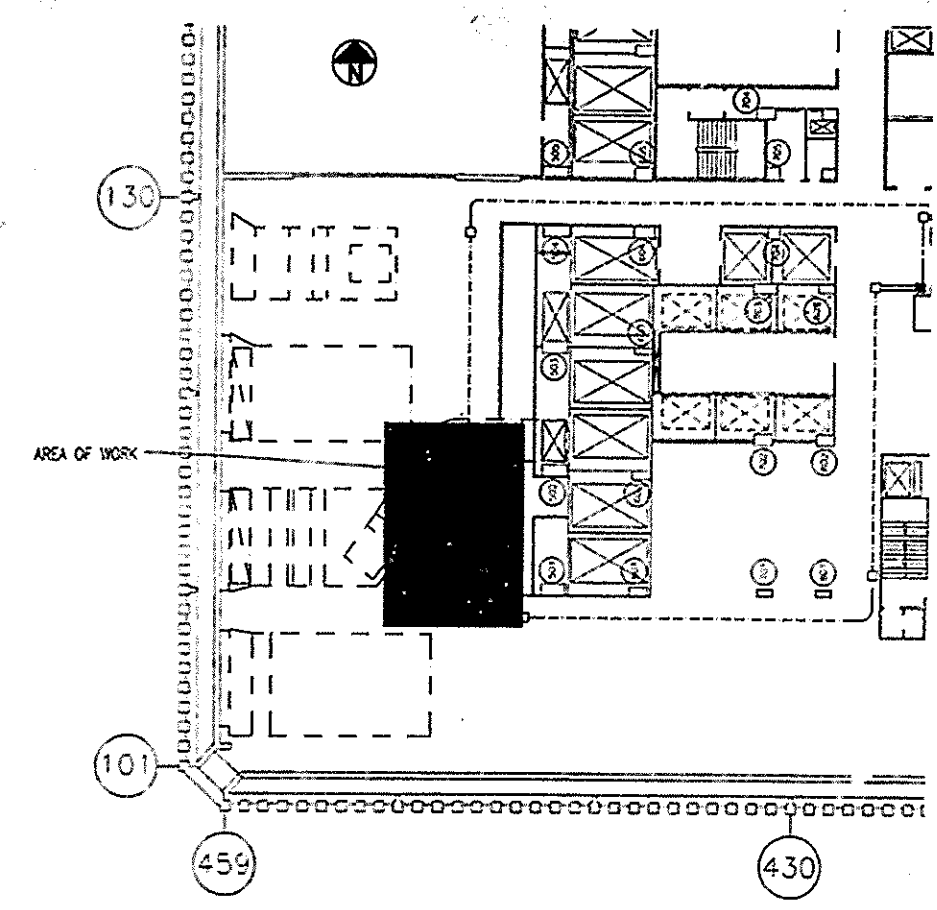


1 KEY PLAN @ 41ST FLOOR  
N.T.S.

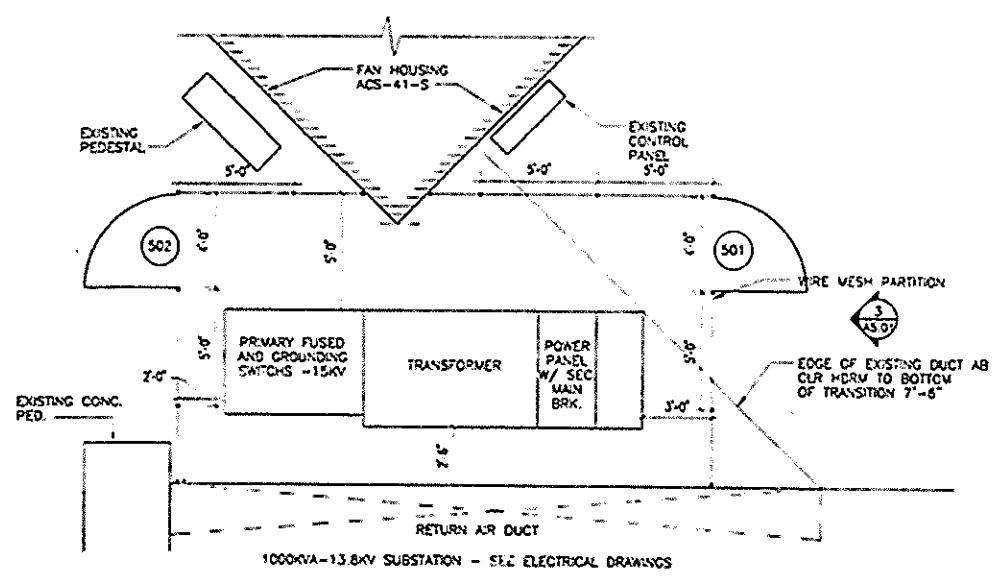


2 PART PLAN 41ST FLOOR @ SUBSTATION

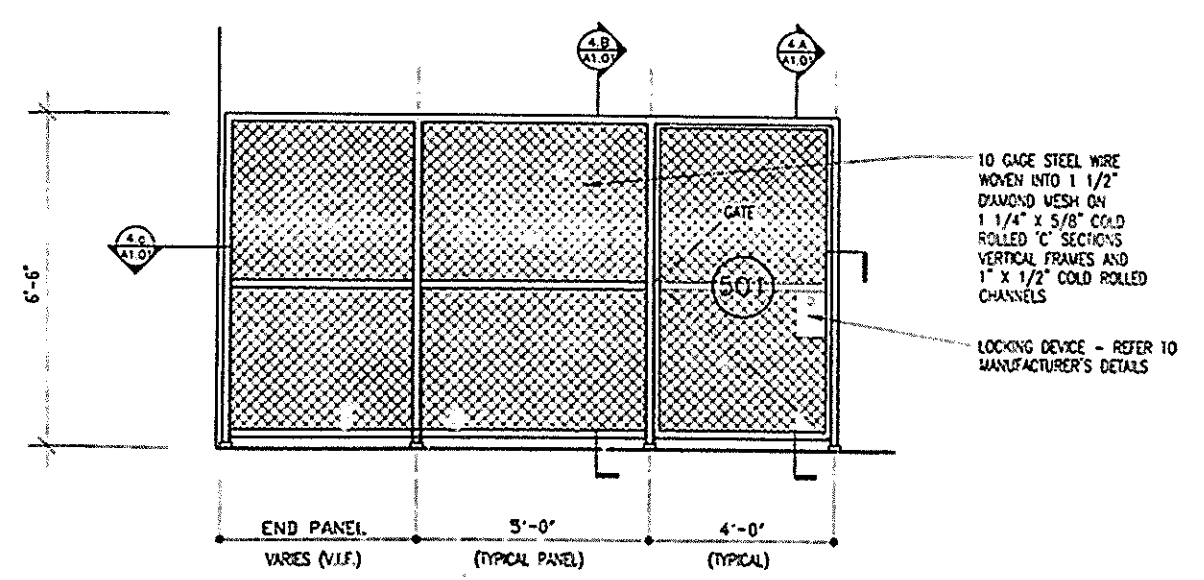


3 ELEVATION

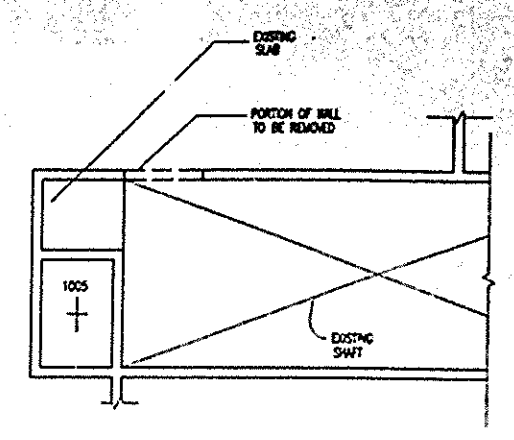


4 PART PLAN REMOVAL  
@ 76TH FLOOR

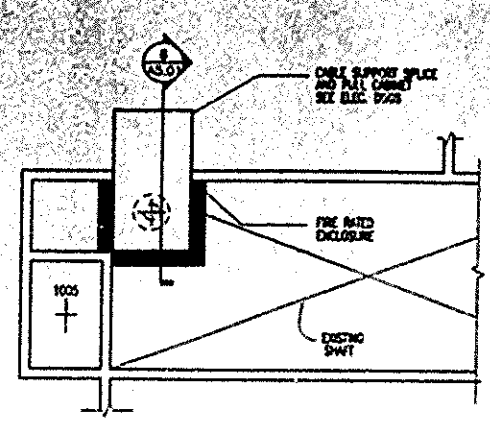

5 PART PLAN CONSTRUCTION  
@ 76TH FLOOR

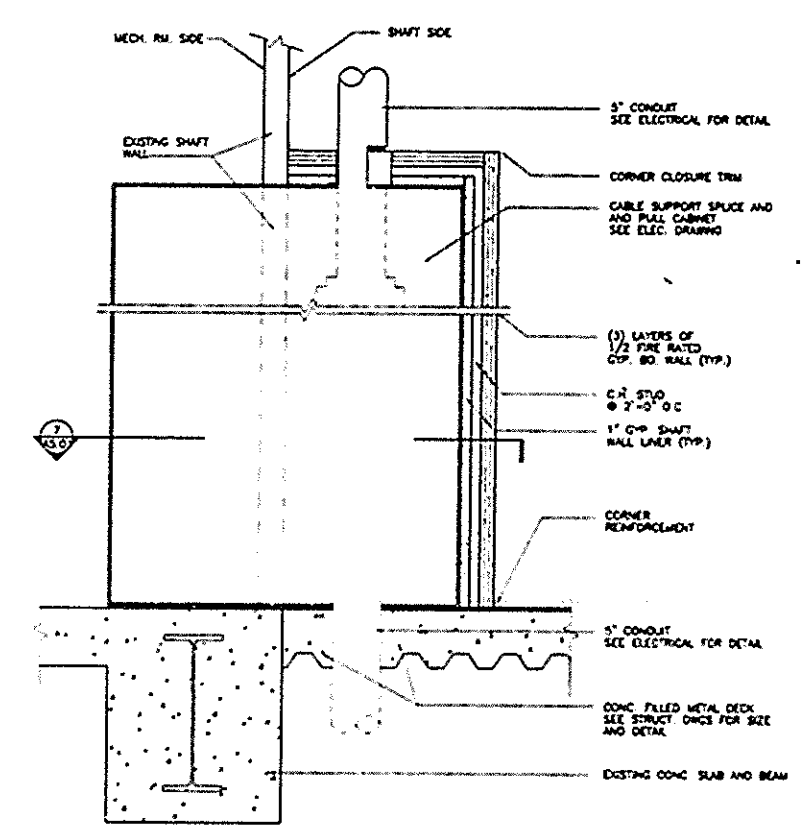

6 SECTIONAL DETAIL

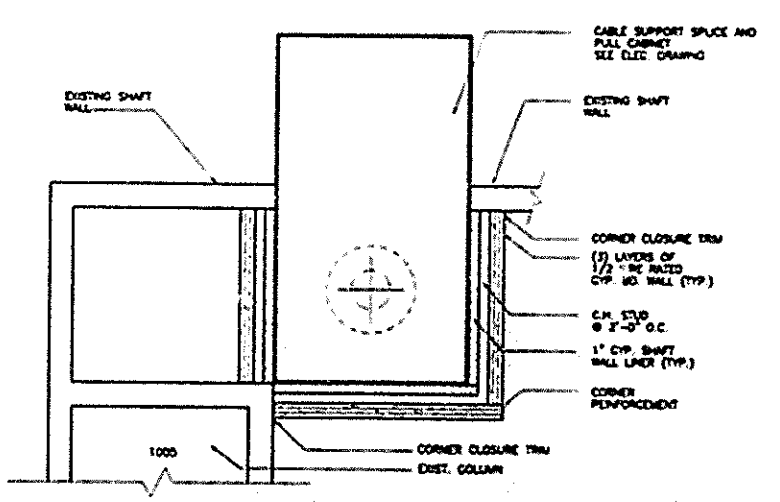

7 SECTIONAL PLAN DETAIL

